

Work Order ID 112815

February-07-14 10:41:12 AM

112815

Page 1

Item ID: D3915-041

Accept

N900040100

Setup Start

NS1

Revision ID:

Stop

NS2

Item Name: Light Lid Assembly, Long Basket

Start Date: 10/02/2014 Start Qty: 1.00

1

Cust Item ID:

Required Date: 24/02/2014 Req'd Qty: 1.00

1

Customer:

Reference:

Approvals:

Process Plan: MPDate: 1402-07

Tooling:

Date:

Run Start

NR1

QC:

Date:

SPC (Y/N):

Date:

Stop

NR2Sequence ID/
Work Center IDOperation
DescriptionSet Up/
Run Hours

Tool ID

Tool #

Plan
CodeAccept
QtyReject
QtyReject
NumberInsp.
Stamp

Draw Nbr

Revision Nbr

D3915

E

100

Weld per dwg A/R Aluminum rod Batch: 312091 0.00

Large Fab

3125091***100***

Large Fab

Memo

0.00

Large Fab

1- assemble ribs, weld as per dwg D3915 using DT9606A. When welding D4019-3, weld top and bottom then make a small hole in the weld to let air out. Then weld remaining sides of D4019-3 Rib. Let it cool down, then block holes with weld.

****DO NOT WELD THE (4) CORNERS. GRIND OFF CORNERS TO HAVE A 1/8" GAP TO GET THE ACID AND ALODINE OUT OF BASKET LID FRAME****

2- weld hinge, label plate and Mounting plates as per dwg D3915

1x CC 147-14

110

QC9- Inspect visual per QSI004- Fusion Welds

0.00

110

QC

Memo

0.00

Quality Control

① 14-07-25DAS
9
9-89

DQA: _____ Date: _____



WORK ORDER NON-CONFORMANCE / UPDATE

QA Closed: _____ Date: _____

Work Order update only ☐

Work Order: _____ Part No. _____ NCR No. _____	DISPOSITION Rework <input type="checkbox"/> Scrap <input type="checkbox"/> Use-as-is <input type="checkbox"/> Suspected Unapproved <input type="checkbox"/>	AGAINST DEPARTMENT/PROCESS <table style="width:100%;"> <tr> <td>Skid-tube <input type="checkbox"/></td> <td>Crosstube <input type="checkbox"/></td> <td>Water Jet <input type="checkbox"/></td> <td>Engineering <input type="checkbox"/></td> </tr> <tr> <td>Machining <input type="checkbox"/></td> <td>Small Fab <input type="checkbox"/></td> <td>Prod. Eng. Coord. <input type="checkbox"/></td> <td>Quality <input type="checkbox"/></td> </tr> <tr> <td>Thermoforming <input type="checkbox"/></td> <td>Finishing <input type="checkbox"/></td> <td>Rec/Store/Packaging <input type="checkbox"/></td> <td>Other <input type="checkbox"/></td> </tr> <tr> <td>Large Fab <input type="checkbox"/></td> <td>Composite <input type="checkbox"/></td> <td>Supplier <input type="checkbox"/></td> <td></td> </tr> </table>	Skid-tube <input type="checkbox"/>	Crosstube <input type="checkbox"/>	Water Jet <input type="checkbox"/>	Engineering <input type="checkbox"/>	Machining <input type="checkbox"/>	Small Fab <input type="checkbox"/>	Prod. Eng. Coord. <input type="checkbox"/>	Quality <input type="checkbox"/>	Thermoforming <input type="checkbox"/>	Finishing <input type="checkbox"/>	Rec/Store/Packaging <input type="checkbox"/>	Other <input type="checkbox"/>	Large Fab <input type="checkbox"/>	Composite <input type="checkbox"/>	Supplier <input type="checkbox"/>	
Skid-tube <input type="checkbox"/>	Crosstube <input type="checkbox"/>	Water Jet <input type="checkbox"/>	Engineering <input type="checkbox"/>															
Machining <input type="checkbox"/>	Small Fab <input type="checkbox"/>	Prod. Eng. Coord. <input type="checkbox"/>	Quality <input type="checkbox"/>															
Thermoforming <input type="checkbox"/>	Finishing <input type="checkbox"/>	Rec/Store/Packaging <input type="checkbox"/>	Other <input type="checkbox"/>															
Large Fab <input type="checkbox"/>	Composite <input type="checkbox"/>	Supplier <input type="checkbox"/>																

Root Cause	Date	Step	Qty	Description of work order update or non-conformance	Initial Chief Eng	Action Description	Sign & Date	Verification	QC Inspector
Design									
Doc/Data									
Equip/Tooling									
Handling/Pre									
Material									
Operator									
Offset/Setup									
Process									
Supplier									
Training									
Transport									
Unapproved									

FAULT CATEGORY

Landing Gear <input type="checkbox"/> Bending <input type="checkbox"/> Centre Not Concentric <input type="checkbox"/> Cracks <input type="checkbox"/> Crimp/Kink/Ripple/Wave <input type="checkbox"/> Cuffs <input type="checkbox"/> Crushing <input type="checkbox"/> Heat Treat <input type="checkbox"/> Inspection Strip in Tube <input type="checkbox"/> Marks/Chatter <input type="checkbox"/> Turning Sequence <input type="checkbox"/> Wave/Twist in Tube	General <input type="checkbox"/> Bend <input type="checkbox"/> BOM/Route <input type="checkbox"/> Broken/Damage/Defect <input type="checkbox"/> Burrs <input type="checkbox"/> Contamination <input type="checkbox"/> Countersink <input type="checkbox"/> Cut Too Short <input type="checkbox"/> Drawing <input type="checkbox"/> Drill Holes <input type="checkbox"/> Finish <input type="checkbox"/> Fit/Function	<input type="checkbox"/> Folio/Program <input type="checkbox"/> Grain <input type="checkbox"/> Hardware <input type="checkbox"/> Inspection Incomplete/Unqualified <input type="checkbox"/> Instructions Incomplete/Unclear <input type="checkbox"/> Misaligned/off center <input type="checkbox"/> Mislabeled <input type="checkbox"/> Misread <input type="checkbox"/> Off-set <input type="checkbox"/> Out of Calibration <input type="checkbox"/> Out of Sequence	<input type="checkbox"/> Outside Dimensions <input type="checkbox"/> Over/Under tolerance <input type="checkbox"/> Part Incorrect <input type="checkbox"/> Part Lost/Missing <input type="checkbox"/> Part Moved <input type="checkbox"/> Positioned Wrong <input type="checkbox"/> Power Loss/Surge <input type="checkbox"/> Pressure/Forced <input type="checkbox"/> Set-up <input type="checkbox"/> Temperature/Cure <input type="checkbox"/> Weld <input type="checkbox"/> Wrong Stock Pulled <input type="checkbox"/> Other
---	---	---	---

Work Order ID 112815

February-07-14 10:41:12 AM

112815

Page 2

Item ID: D3915-041

Accept

N900040100Setup Start ***NS1***

Revision ID:

Stop ***NS2***

Item Name: Light Lid Assembly, Long Basket

Start Date: 10/02/2014 Start Qty: 1.00

1

Cust Item ID:

Required Date: 24/02/2014 Req'd Qty: 1.00

1

Customer:

Reference:

Approvals: Process Plan: _____ Date: _____ Tooling: _____ Date: _____

Run Start ***NR1***

QC: _____ Date: _____ SPC (Y/N): _____ Date: _____

Stop ***NR2***

Sequence ID/ Work Center ID	Operation Description	Set Up/ Run Hours	Tool ID	Tool #	Plan Code	Accept Qty	Reject Qty	Reject Number	Insp. Stamp
120	QC5- Inspect part completeness to step on W/O	0.00							
120									
QC	Memo	0.00							DAS 9 9-89
Quality Control									
130	Chemical Conversion Coat per QSI005 4.1	0.00							
130									
HandFinish	Memo	0.00							
Hand Finishing	***ENSURE TO RINSE CAREFULLY ACID AND ALODINE***								
140	Weld per dwg A/R Aluminum rod Batch: B128956	0.00							
140									
Large-Fab	Memo	0.00							
Large Fab	1- weld (4) corners								

① 14-07-25

1 14-7-28

1x CC 14-7-28

Work Order ID 112815

February-07-14 10:41:12 AM

112815

Page 3

Item ID: D3915-041

Accept

N900040100Setup Start ***NS1***

Revision ID:

Stop ***NS2***

Item Name: Light Lid Assembly, Long Basket

Start Date: 10/02/2014 Start Qty: 1.00

1

Cust Item ID:

Required Date: 24/02/2014 Req'd Qty: 1.00

1

Customer:

Reference:

Approvals: Process Plan: _____ Date: _____ Tooling: _____ Date: _____

Run Start ***NR1***

QC: _____ Date: _____ SPC (Y/N): _____ Date: _____

Stop ***NR2***

Sequence ID/ Work Center ID	Operation Description	Set Up/ Run Hours	Tool ID	Tool #	Plan Code	Accept Qty	Reject Qty	Reject Number	Insp. Stamp	
150	QC9- Inspect visual per QSI004- Fusion Welds	0.00								
150										
QC	Memo	0.00								
Quality Control										
155	QC6- Inspect dimensions to drawing	0.00								
155										
QC	Memo	0.00								
Quality Control										
	inspect fit of lid with base									
157	Chemical Conversion Coat per QSI005 4.1	0.00								
157										
HandFinish	Memo	0.00								
Hand Finishing	1- realodine corners									
	do not acid etch									

DAS
24
9-89JUL 28 2014
DAS
24
9-89

1 14-7-23

Work Order ID 112815

February-07-14 10:41:12 AM

112815

Page 4

Item ID: D3915-041 Accept ***N900040100*** Setup Start ***NS1***
Revision ID: Stop ***NS2***
Item Name: Light Lid Assembly, Long Basket
Start Date: 10/02/2014 Start Qty: 1.00 ***1*** Cust Item ID:
Required Date: 24/02/2014 Req'd Qty: 1.00 ***1*** Customer:
Reference:

Approvals: Process Plan: _____ Date: _____ Tooling: _____ Date: _____ Run Start ***NR1***
QC: _____ Date: _____ SPC (Y/N): _____ Date: _____ Stop ***NR2***

Sequence ID/ Work Center ID	Operation Description	Set Up/ Run Hours	Tool ID	Tool #	Plan Code	Accept Qty	Reject Qty	Reject Number	Insp. Stamp
160	White Gloss(Ref:4.3.5.1) per QSI005 4.3-Alum	0.00							
160									
Powdercoat	Memo	0.00							
Powder Coating	1- touch up corner with alodine only 2- Plug holes prior to								
	1ST COAT: START TIME: 11:10 OVEN TEMPERATURE: 320 FINISH TIME: 11:40 ***** 2nd coat if necessary *****								
	2ND COAT: START TIME: _____ OVEN TEMPERATURE: _____ FINISH TIME: _____								
170	QC3- Inspect Part Finish	0.00							
170									
QC	Memo	0.00							
Quality Control									

DAS
15
9-89

Work Order ID 112815

February-07-14 10:41:12 AM

112815

Page 5

Item ID: D3915-041

Accept

N900040100

Setup Start *NS1*

Revision ID:

Stop *NS2*

Item Name: Light Lid Assembly, Long Basket

Start Date: 10/02/2014 Start Qty: 1.00

1

Cust Item ID:

Required Date: 24/02/2014 Req'd Qty: 1.00

1

Customer:

Reference:

Approvals: Process Plan: _____ Date: _____ Tooling: _____ Date: _____

Run Start *NR1*

QC: _____ Date: _____ SPC (Y/N): _____ Date: _____

Stop *NR2*

Sequence ID/ Work Center ID	Operation Description	Set Up/ Run Hours	Tool ID	Tool #	Plan Code	Accept Qty	Reject Qty	Reject Number	Insp. Stamp
180	Assemble as per dwg	0.00							
180									
HandFinish	Memo	0.00							
Hand Finishing	1- Install webbing as per dwg								
	2- Install placard and label as per dwg								
190	QC5- Inspect part completeness to step on W/O	0.00							
190									
QC	Memo	0.00							
Quality Control									
200	Identify as per dwg & Stock Location: <u>1010</u>	0.00							
200									
Packaging	Memo	0.00							
Packaging									

DAS
16
9-89

14/07/30

D4030-043/B112814

1x f ll 14/07/29

1x f ll 14/07/30

Work Order ID 112815

112815

Page 6

February-07-14 10:41:12 AM

Item ID: D3915-041

Accept

N900040100

Setup Start *NS1*

Revision ID:

Stop *NS2*

Item Name: Light Lid Assembly, Long Basket

Start Date: 10/02/2014 Start Qty: 1.00

1

Cust Item ID:

Required Date: 24/02/2014 Req'd Qty: 1.00

1

Customer:

Reference:

Approvals: Process Plan: _____ Date: _____ Tooling: _____ Date: _____

Run Start *NR1*

QC: _____ Date: _____ SPC (Y/N): _____ Date: _____

Stop *NR2*

Sequence ID/
Work Center ID

Operation
Description

Set Up/
Run Hours

Tool ID Tool # Plan
Code

Accept
Qty

Reject
Qty

Reject
Number

Insp.
Stamp

210

QC21- Final Inspection - Work Order Release

0.00


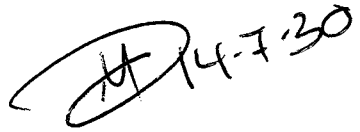
210

QC

Memo

0.00

Quality Control

14/7/31 
 14-7-30

Picklist Print

February-07-14 10:41:17 AM

Page 1

Work Order ID: 112815

112815

Parent Item: D3915-041

D3915-041

Parent Item Name: Light Lid Assembly, Long Basket

Start Date: 10/02/2014

Required Date: 24/02/2014

Start Qty: 1.00

Required Qty: 1.00

Comments: IPP Rev:A new issue DD 10.03.19 verified by:EC IPP Rev:B as per dwg revB DD 10.04.20 verified by:EC IPP Rev:C add realodine DD 10.04.26 verified by:EC IPP Rev:D as per dwg revC DD 10.08.18 verified by:EC IPP Rev:E 13.07.08 as per dwg rev.D DD verf:JLM IPP REV:D 13.08.21 DWG REV.E / ECN 13-624 DD VERF:JLM

Component Item ID/ Item Name	Replacement Item ID	Mfg/ Purch	Bin Item	Primary Location	Last Location	Route Seq ID	Unit of Measure	Qty on Hand	Qty per Kit	Total Qty	Qty Issued	Date Issued	Status
D2957		Manufactured	No			100	Each	21.0000	4	4			
D2957									**			CC 14-7-14	
Mounting Plate													
					<u>Location</u>	<u>Loc Qty</u>	<u>Loc Code</u>						
					WA004	21	B117074					(4x)	
					108993	2							
					109795	19							
D3915-1		Manufactured	No			100	Each	4.0000	2	2			
D3915-1									**			CC 14-7-14	
Rib													
					<u>Location</u>	<u>Loc Qty</u>	<u>Loc Code</u>						
					WA004	4	B110012					(2x)	
					94451	4							
D4016-5		Manufactured	No			100	Each	13.0000	3	3			
D4016-5									**			CC 14-7-14	
Hinge Half, Light Lid													
					<u>Location</u>	<u>Loc Qty</u>	<u>Loc Code</u>						
					WA004	13	B116038					(3x)	
					105052	13							

Picklist Print

February-07-14 10:41:17 AM

Page 2

Work Order ID: 112815

112815

Parent Item: D3915-041

D3915-041

Parent Item Name: Light Lid Assembly, Long Basket

Start Date: 10/02/2014

Required Date: 24/02/2014

Start Qty: 1.00

Required Qty: 1.00

D4019-3 Manufactured No

100 Each 2.0000 3 3

D4019-3

Rib

**

CC 14-7-14

Location

Loc Qty

Loc Code

WA004

2 B117779

94819

2

(3x)

D4035-047 Manufactured No

100 Each 1.0000 2 2

D4035-047

Lid Rib Assembly, Aft (Light)

**

CC 14-7-14

Location

Loc Qty

Loc Code

WA004

1 B117777

104422

1

(2x)

D4056-1 Manufactured No

100 Each 10.0000 1 1

D4056-1

Label Plate

**

CC 14-7-14

Location

Loc Qty

Loc Code

WA004

10

85016

10

(1x)

D2728-1 Manufactured Yes

180 Each -1.0000 0

D2728-1

Dart Logo Label Small

**

14/07/14

D4029-041 Manufactured No

180 Each 1.0000 1 1

D4029-041

Webbing (Long Basket)

**

11/4/22

DAS
32
9-89

Location

Loc Qty

Loc Code

ST489

1

104994

1

14/1/29

February-07-14 10:41:17 AM

Shop Packet Print

Page 2

Picklist Print

February-07-14 10:41:17 AM

Page 3

Work Order ID: 112815

112815

Parent Item: D3915-041

D3915-041

Parent Item Name: Light Lid Assembly, Long Basket

Start Date: 10/02/2014

Required Date: 24/02/2014

Start Qty: 1.00

Required Qty: 1.00

MS20600-AD4W4

Purchased

No

180

Each

2,579.000

34

34

DAS

MS20600-AD4W4

M128429

32

~~9-89~~

Rivets

Location

Loc Qty

Loc Code

ST311

2579

125577

2579

NAS1149DN949J

Purchased

No

180

Each

288.0000

34

34

DAS

NAS1149DN949J

32

~~9-89~~

Washer

Location

Loc Qty

Loc Code

ST293

288


m126926

288

M126926

1411/29 @

ITEM	QTY -041	P/N	DESCRIPTION
	X	D3915-041	LIGHT LID ASSY, LONG BASKET ASSY
1	1	D3915-101	BASKET LID WELDMENT ASSY
2	1	D2728-1	DART LOGO LABEL
3	1	D4029-041	WEBBING (LONG BASKET)
4	34	NAS1149DN949J	WASHER
5	34	MS20600AD4W4	RIVET, BLIND, PAN-HEAD

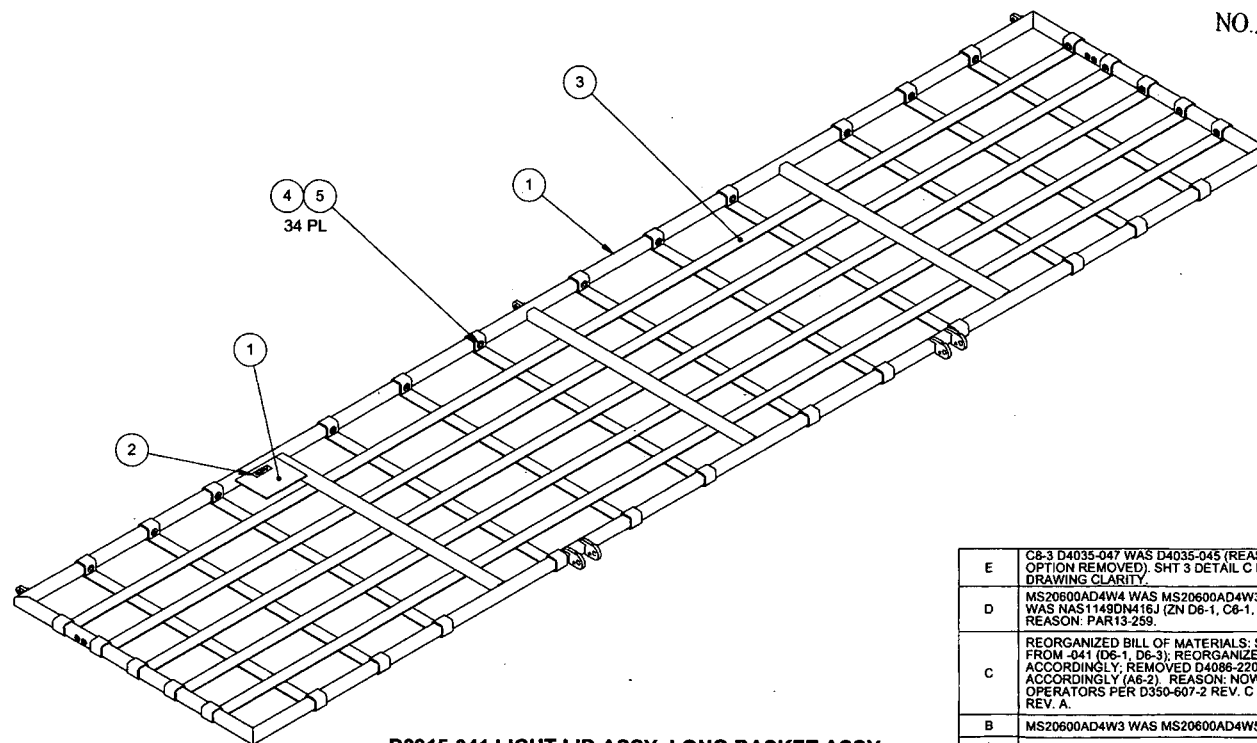

D3915-041 LIGHT LID ASSY, LONG BASKET ASSY


NOTES:

- 1) MATERIAL: N/A
- 2) FINISH: N/A
- 3) TOLERANCES: PER DART QSI 018 UNLESS OTHERWISE NOTED
- 4) UNITS: INCHES UNLESS OTHERWISE NOTED
- 5) BREAK SHARP EDGES: N/A
- 6) IDENTIFICATION: NONE
- 7) WEIGHT: 6.98 lbs


SHOP COPY
RETURN TO
ENGINEERING
UNCONTROLLED COPY
SUBJECT TO AMENDMENT
WITHOUT NOTICE
WORK ORDER
NO. 112215NP
14-02-07

RELEASED
2013-08-16
MD


E	C8-3 D4035-047 WAS D4035-045 (REASON PROPARM OPTION REMOVED). SHT 3 DETAIL C DELETED FOR DRAWING CLARITY.	AJS	13.07.18
D	MS20600AD4W4 WAS MS20600AD4W3; NAS1149DN949J WAS NAS1149DN416J (ZN D6-1, C8-1, B1-2). REASON: PAR13-259.	MB	13.06.19
C	REORGANIZED BILL OF MATERIALS. SEPARATED -101 FROM -041 (D6-1, D6-3); REORGANIZED VIEWS ON SHT 3 ACCORDINGLY; REMOVED D4086-220, UPDATED VIEW E ACCORDINGLY (A6-2). REASON: NOW INSTALLED BY OPERATORS PER D350-607-2 REV. C AND D350-607-3 REV. A.	MB	10.08.05
B	MS20600AD4W3 WAS MS20600AD4W5: BOM & (B1-2)	JPH	10.04.06
A	NEW ISSUE	JPH	10.03.16
REV.	DESCRIPTION	BY	DATE
DESIGN	AJS	DART AEROSPACE LTD HAWKESBURY, ONTARIO, CANADA	
DRAWN	AJS		
CHECKED	<i>W</i>	DRAWING NO.	REV. E
MFG. APPR.	<i>W</i>	D3915	SHEET 1 OF 4
APPROVED	<i>W</i>	TITLE	SCALE
DE APPR.	<i>W</i>	LIGHT LID ASSY-LONG BASKET	NTS
DATE	13.07.18	COPYRIGHT © 2010 BY DART AEROSPACE LTD THIS DOCUMENT IS PRIVATE AND CONFIDENTIAL AND IS SUPPLIED ON THE EXPRESS CONDITION THAT IT IS NOT TO BE USED FOR ANY PURPOSE OR COMMUNICATED TO ANY OTHER PERSON WITHOUT WRITTEN PERMISSION FROM DART AEROSPACE LTD.	

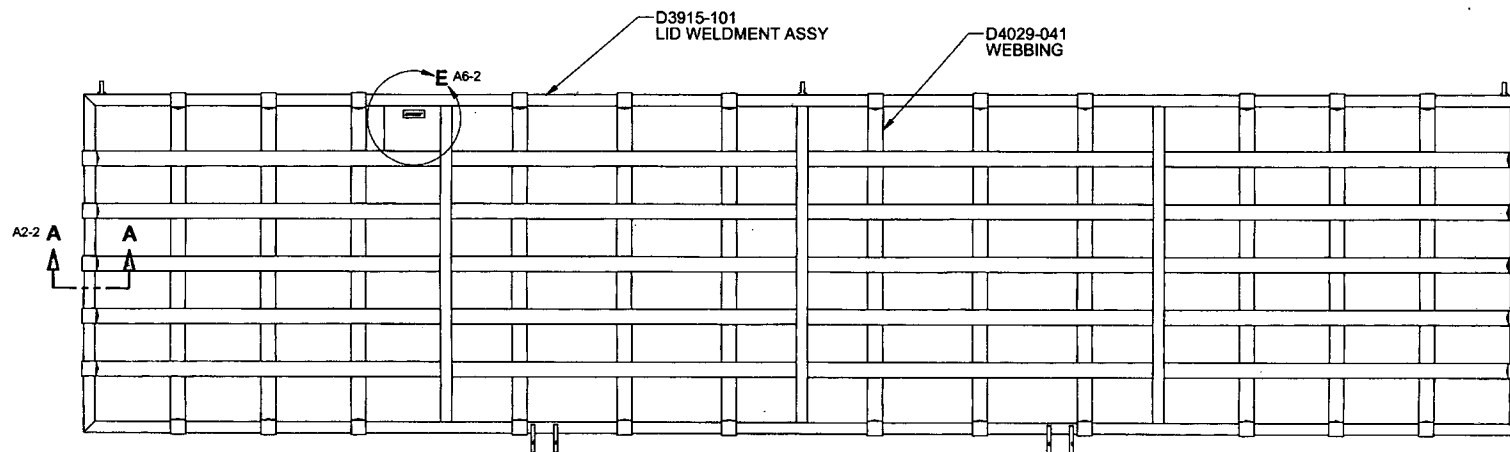

D3915-041 LIGHT LID ASSY, LONG BASKET

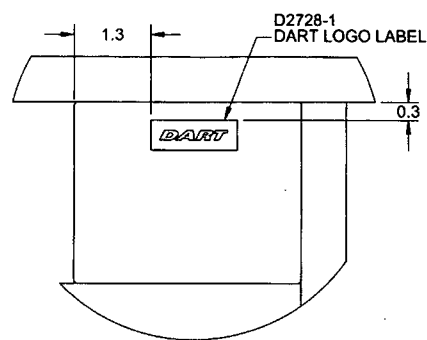

DETAIL E D6-2


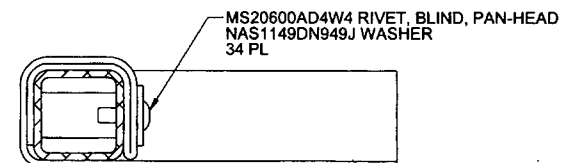


SECTION A-A CB-2
SCALE: 8X


RELEASED
2013-08-16

DESIGN	AJS	DART AEROSPACE LTD HAWKESBURY, ONTARIO, CANADA	
DRAWN	AJS		
CHECKED	U7	DRAWING NO.	REV. E
MFG. APPR.		D3915	SHEET 2 OF 4
APPROVED		TITLE	SCALE
DE APPR.		LIGHT LID ASSY-LONG BASKET	NTS
DATE	13.07.18	<small>COPYRIGHT © 2010 BY DART AEROSPACE LTD THIS DOCUMENT IS PRIVATE AND CONFIDENTIAL AND IS SUPPLIED ON THE EXPRESS CONDITION THAT IT IS NOT TO BE USED FOR ANY PURPOSE OR COPIED OR COMMUNICATED TO ANY OTHER PERSON WITHOUT WRITTEN PERMISSION FROM DART AEROSPACE LTD.</small>	

ITEM	QTY -101	P/N	DESCRIPTION
	X	D3915-101	BASKET LID WELDMENT ASSY
1	2	D3915-1	RIB
2	4	D2957	MOUNTING PLATE
3	3	D4016-5	HINGE HALF, LIGHT LID
4	3	D4019-3	RIB
5	2	D4035-047	BASKET LID RIB ASSY, AFT (LIGHT)
6	1	D4056-1	LABEL PLATE, 350 LIGHT BASKET

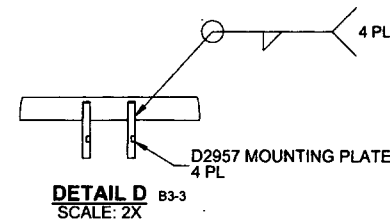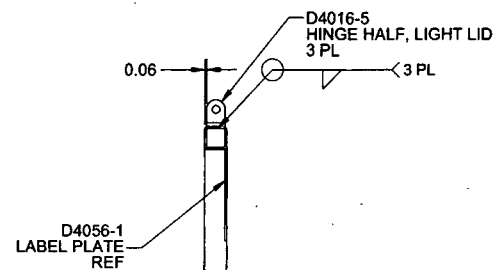

SECTION B-B C6-3
SCALE: 2X

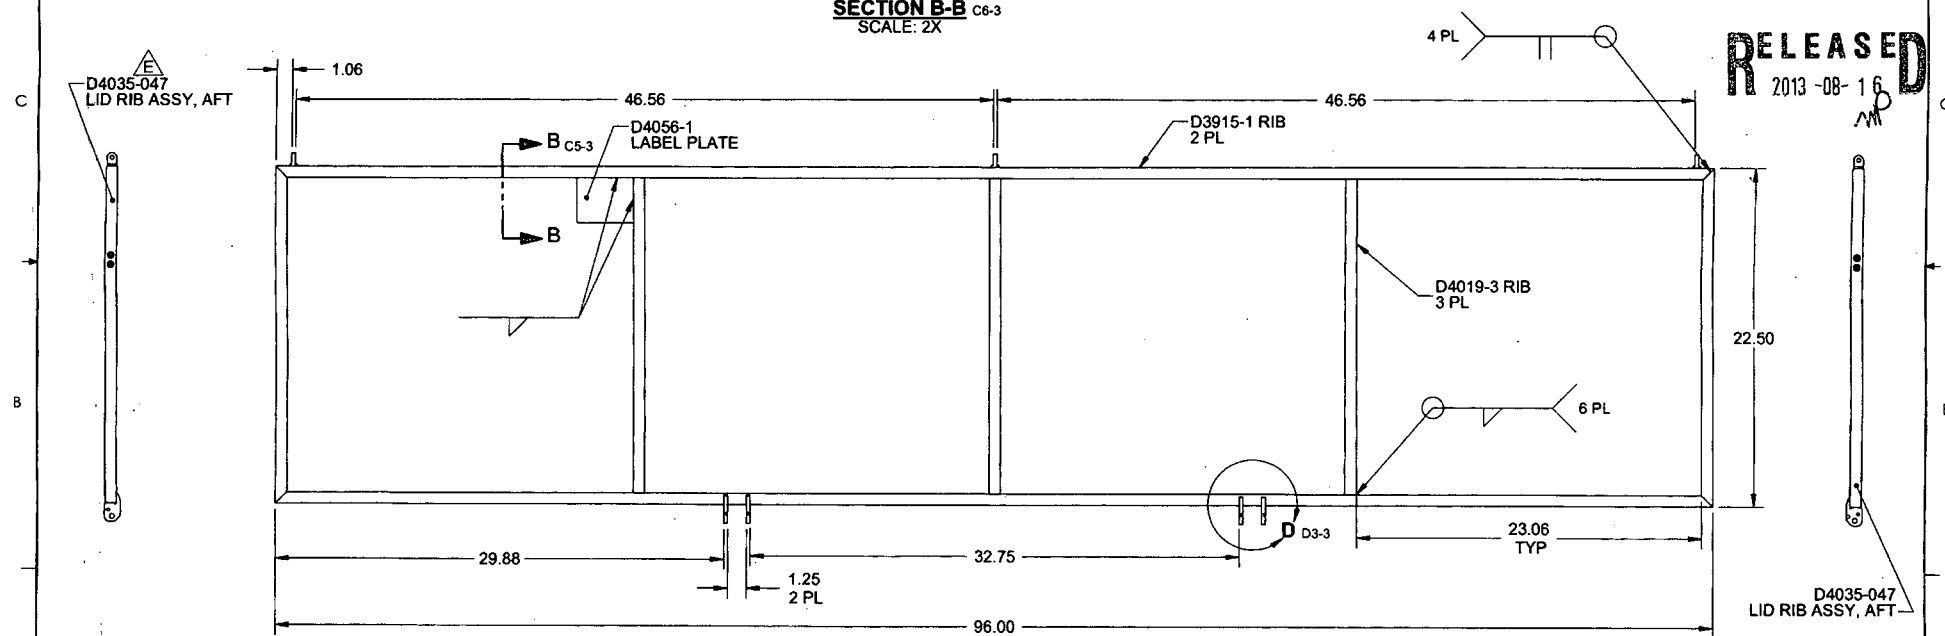


D3915-101 BASKET LID WELDMENT ASSY

NOTES:

- 1) MATERIAL: N/A
- 2) FINISH: CHEMICAL CONVERSION COAT PER DART QSI 005 4.1
POWDER COAT WHITE (4.3.5.1) PER DART QSI 005 4.3
- 3) TOLERANCES: PER DART QSI 018 UNLESS OTHERWISE NOTED
- 4) UNITS: INCHES UNLESS OTHERWISE NOTED
- 5) BREAK SHARP EDGES: 0.005 TO 0.010 MAX
- 6) IDENTIFICATION: NONE
- 7) WEIGHT: 4.82 lbs
- 8) WELD PER DART QSI 004

DESIGN	AJS	DART AEROSPACE LTD HAWKESBURY, ONTARIO, CANADA	
DRAWN	AJS		
CHECKED		DRAWING NO.	REV. E
MFG. APPR.		D3915	SHEET 3 OF 4
APPROVED		TITLE	SCALE
DE APPR.		LIGHT LID ASSY-LONG BASKET	NTS
DATE	13.07.18	COPYRIGHT © 2016 BY DART AEROSPACE LTD THIS DOCUMENT IS PRIVATE AND CONFIDENTIAL AND IS SUPPLIED ON THE EXPRESS CONDITION THAT IT IS NOT TO BE USED FOR ANY PURPOSE OR COPIED OR REPRODUCED TO ANY OTHER PERSON WITHOUT WRITTEN PERMISSION FROM DART AEROSPACE LTD.	

RELEASED
2013-08-16

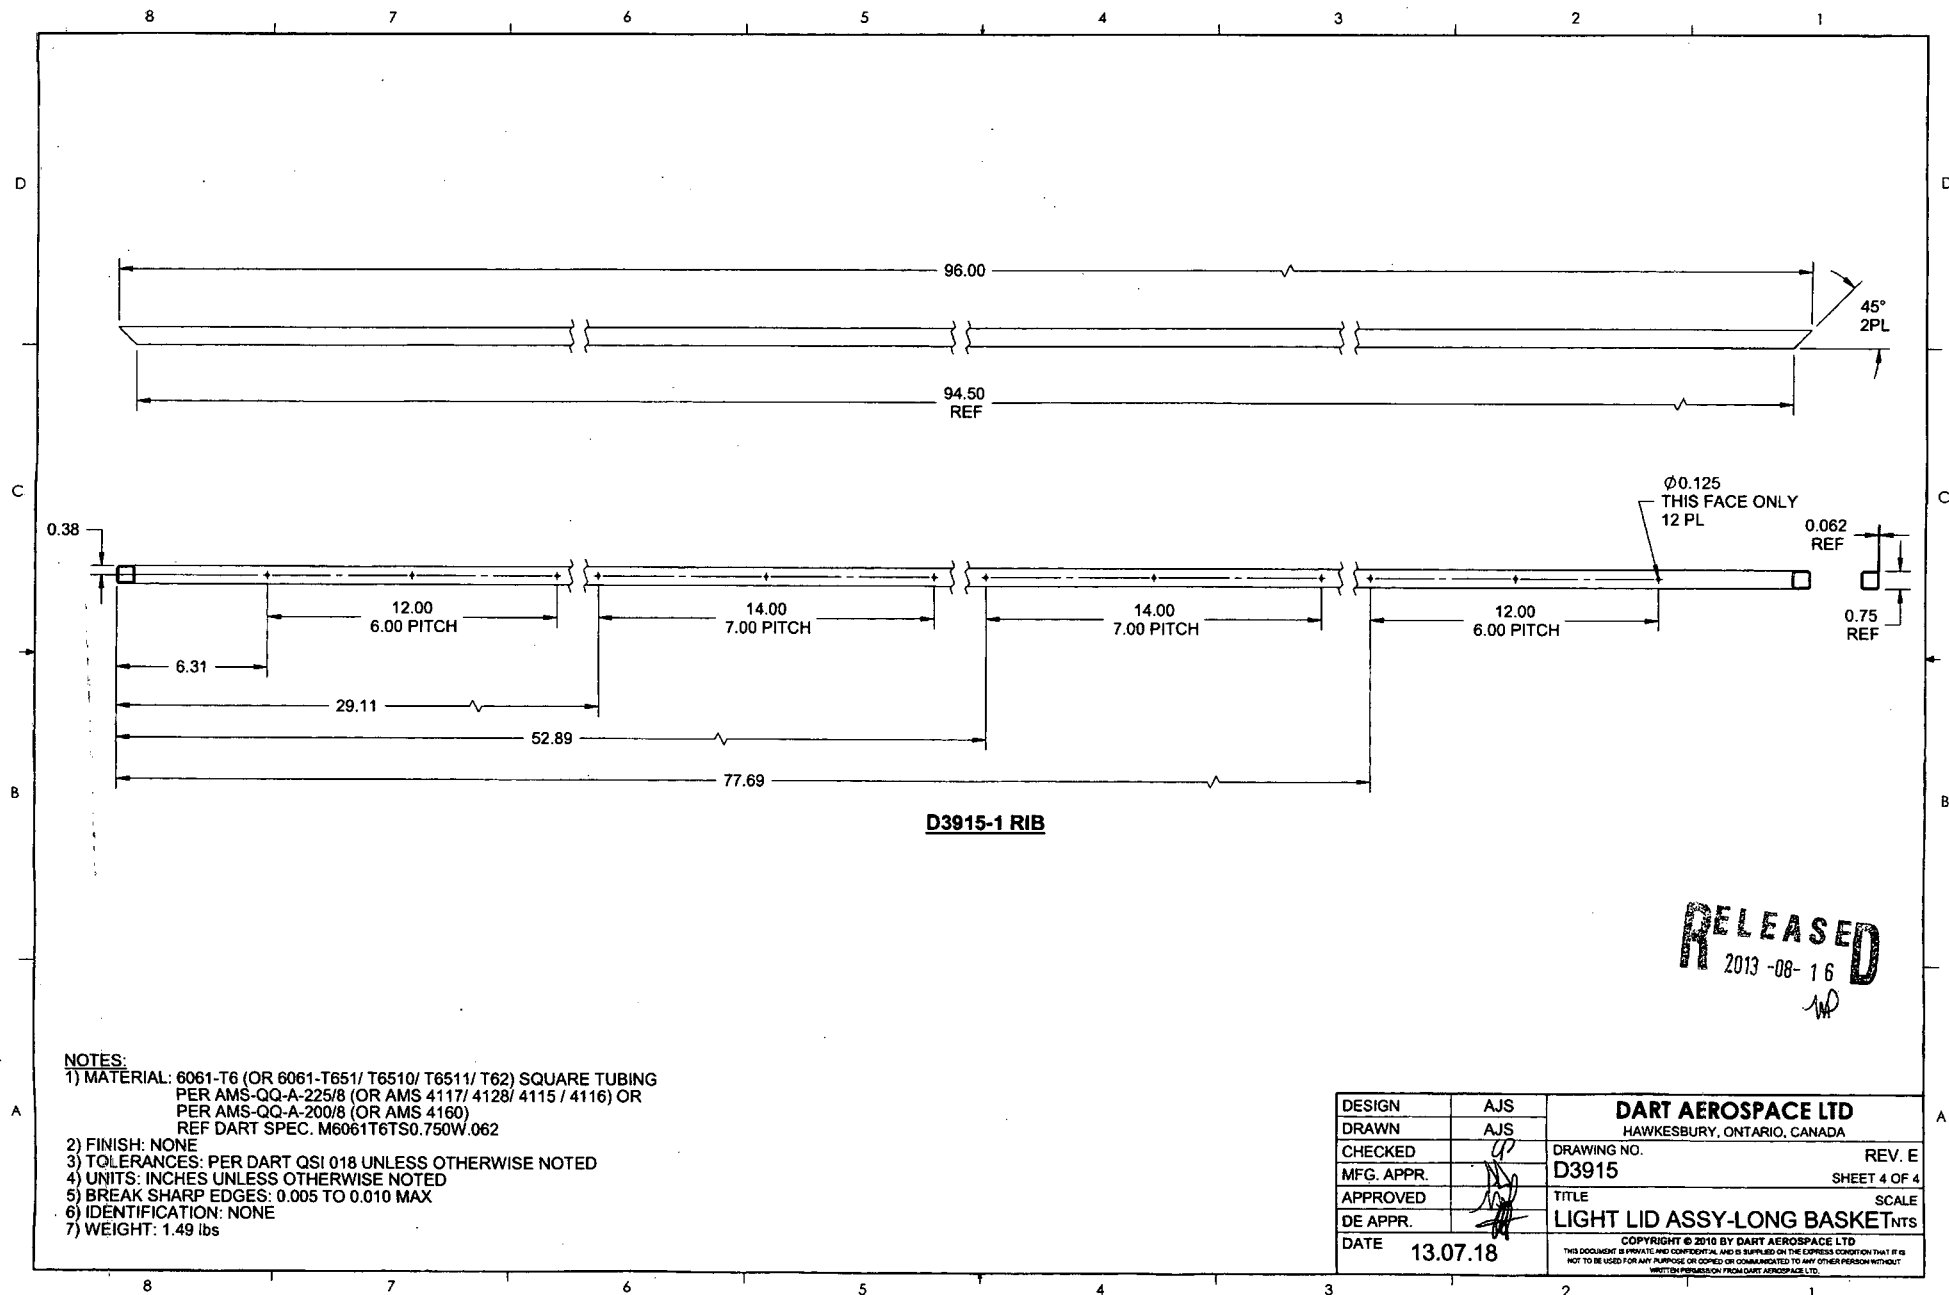

NOTES:

- 1) MATERIAL: 6061-T6 (OR 6061-T651/ T6510/ T6511/ T62) SQUARE TUBING
PER AMS-QQ-A-225/8 (OR AMS 4117/ 4128/ 4115 / 4116) OR
PER AMS-QQ-A-200/8 (OR AMS 4160)
REF DART SPEC. M6061T6TS0.750W.062
- 2) FINISH: NONE
- 3) TOLERANCES: PER DART QSI 018 UNLESS OTHERWISE NOTED
- 4) UNITS: INCHES UNLESS OTHERWISE NOTED
- 5) BREAK SHARP EDGES: 0.005 TO 0.010 MAX
- 6) IDENTIFICATION: NONE
- 7) WEIGHT: 1.49 lbs

DESIGN	AJS	DART AEROSPACE LTD HAWKESBURY, ONTARIO, CANADA	
DRAWN	AJS		
CHECKED	UP	DRAWING NO. D3915	REV. E
MFG. APPR.		SHEET 4 OF 4	
APPROVED		SCALE	
DE APPR.		TITLE LIGHT LID ASSY-LONG BASKET	
DATE	13.07.18	COPYRIGHT © 2016 BY DART AEROSPACE LTD THIS DOCUMENT IS PRIVATE AND CONFIDENTIAL AND IS SUPPLIED ON THE EXPRESS CONDITION THAT IT IS NOT TO BE USED FOR ANY PURPOSE OR COPIED OR COMMUNICATED TO ANY OTHER PERSON WITHOUT WRITTEN PERMISSION FROM DART AEROSPACE LTD.	